


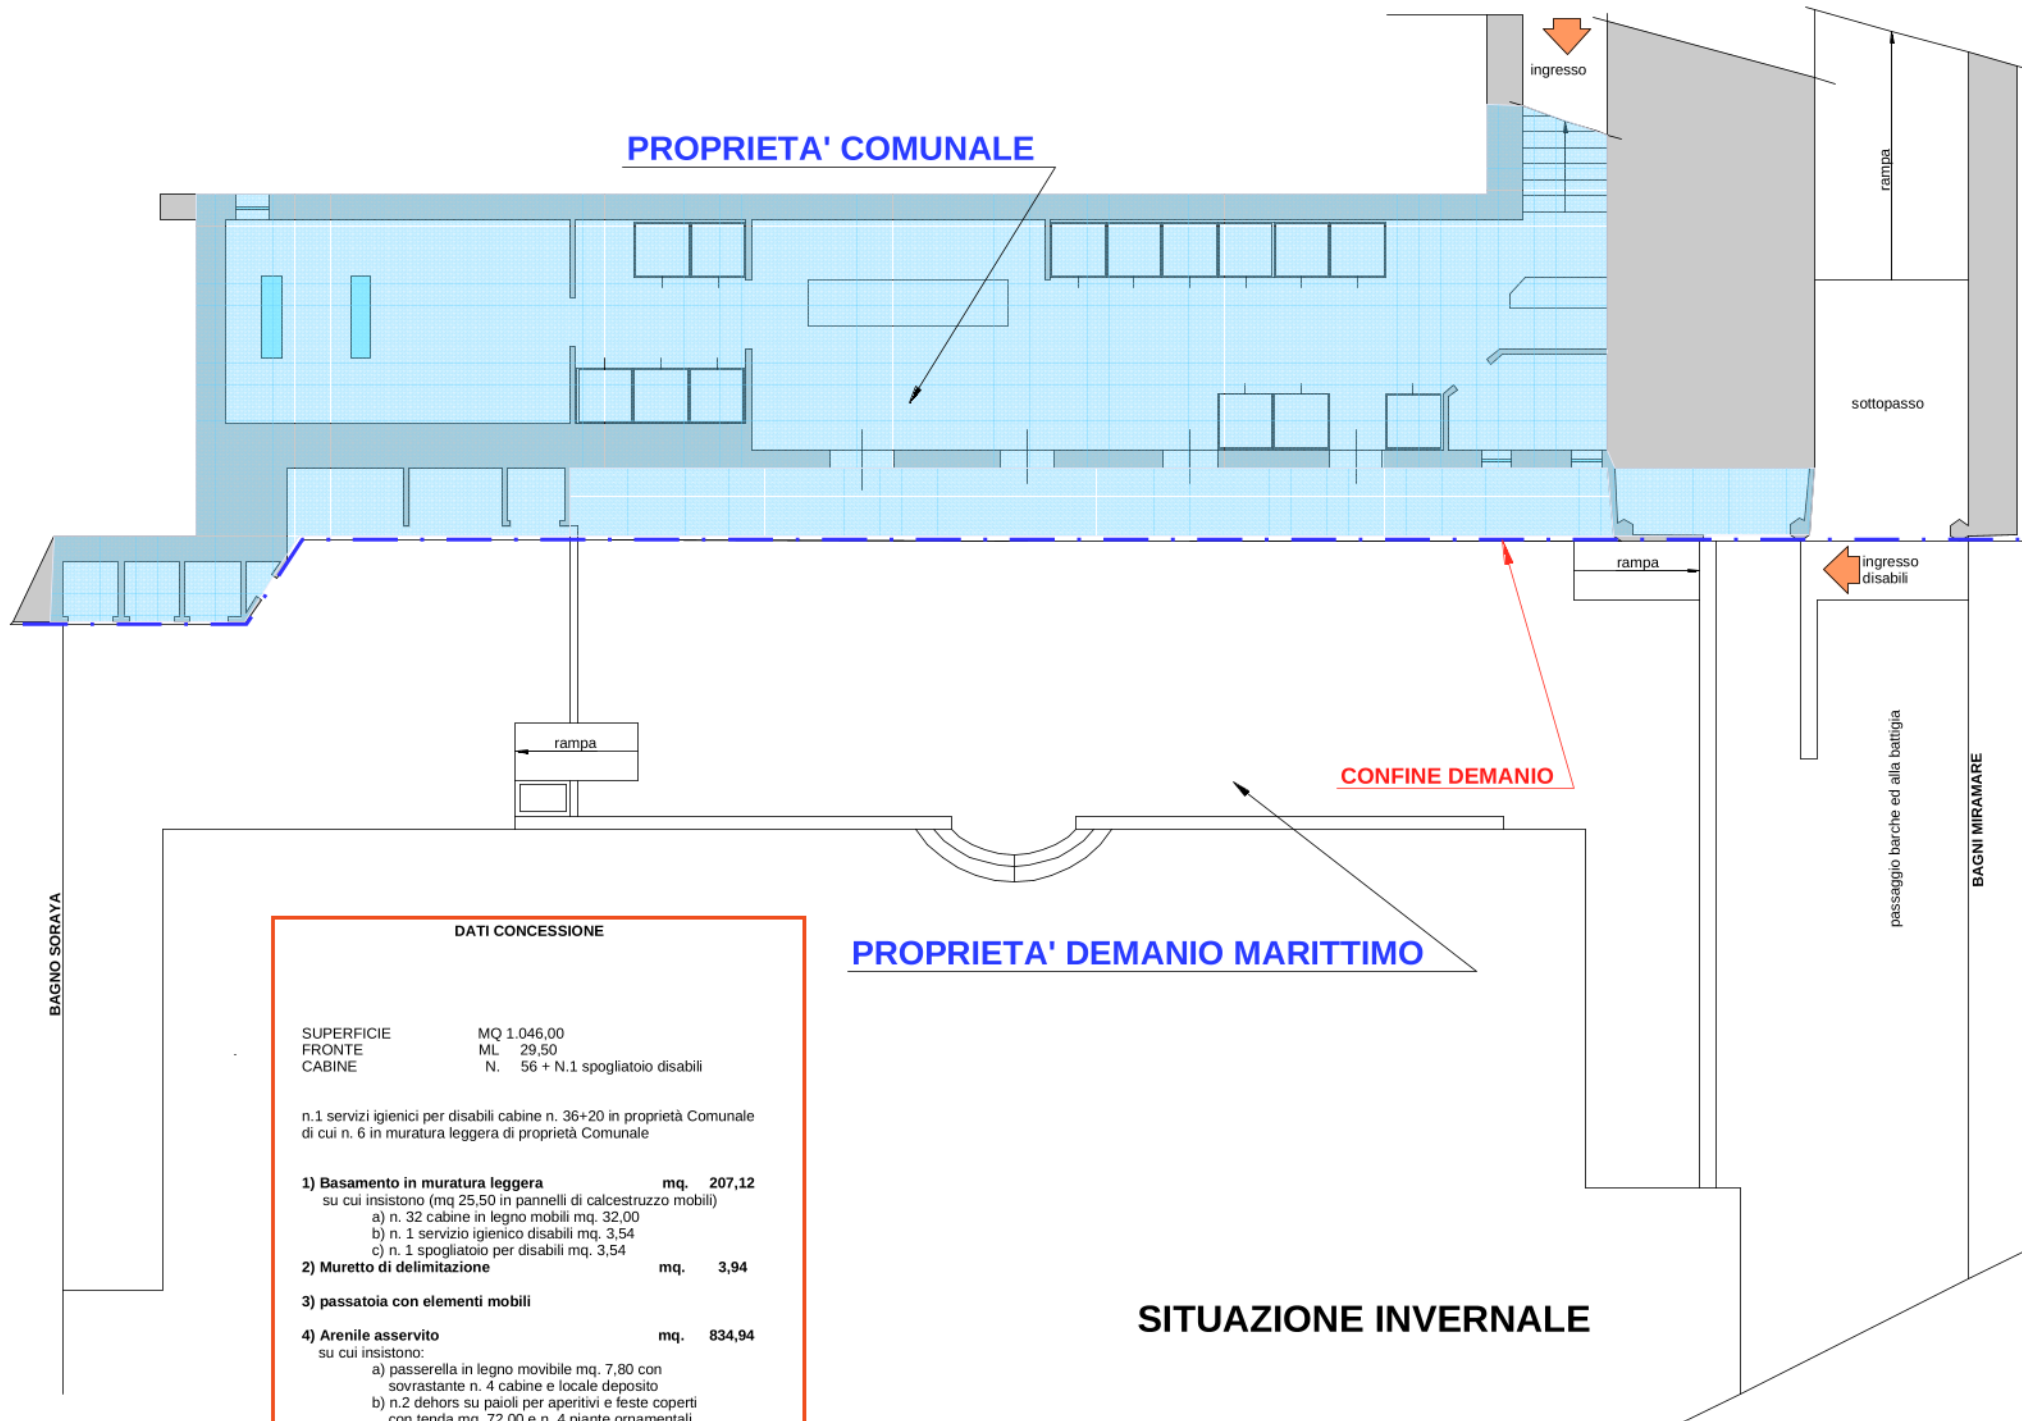

Data:

29/09/2023

Scala: 1:100

Tav. B

N. variante: